INTERIOR FINISH PLAN GENERAL NOTES

1. ALL WALLS TO BE PT-11 UNLESS NOTED OTHERWISE.
2. ALL COLUMNS TO BE PAINTED PT-11 UNLESS NOTED OTHERWISE.
3. ALL FLOORING BASE TO BE RB-2 UNLESS NOTED OTHERWISE.
4. REFER TO SHEET I-001 FOR INTERIOR NOTES AND FINISH LEGEND
5. REFER TO SHEET SERIES "IF" FOR INTERIOR FLOOR PATTERN PLANS.
6. FOR CARPET PATTERN AND ORIENTATION, REFER TO IF-100A AND IF-101A FOR GRAPHIC DIRECTION.
7. REFER TO I-100 AND I-101 FOR FINISH EXTENTS.
8. REFER TO PROJECT MANUAL FOR ADDITIONAL SPECIFICATIONS INFORMATION AND INSTALLATION REQUIRMENTS.
9. REFER TO ELEVATIONS FOR MOUNTING OF WALL MOUNTED ACCESSORIES.
10. FURNITURE SHOWN AS DASHED IS FOR COORDINATION AND REFERENCE AND DOES NOT REFLECT FINAL APPROVED FURNISHINGS OR LAYOUT.

INTERIOR FINISH TAG LEGEND

Room name	ROOM NAME
101	ROOM NUMBER
F	FLOOR FINISH
B	BASE FINISH
W	WALL FINISH
C	CEILING FINISH

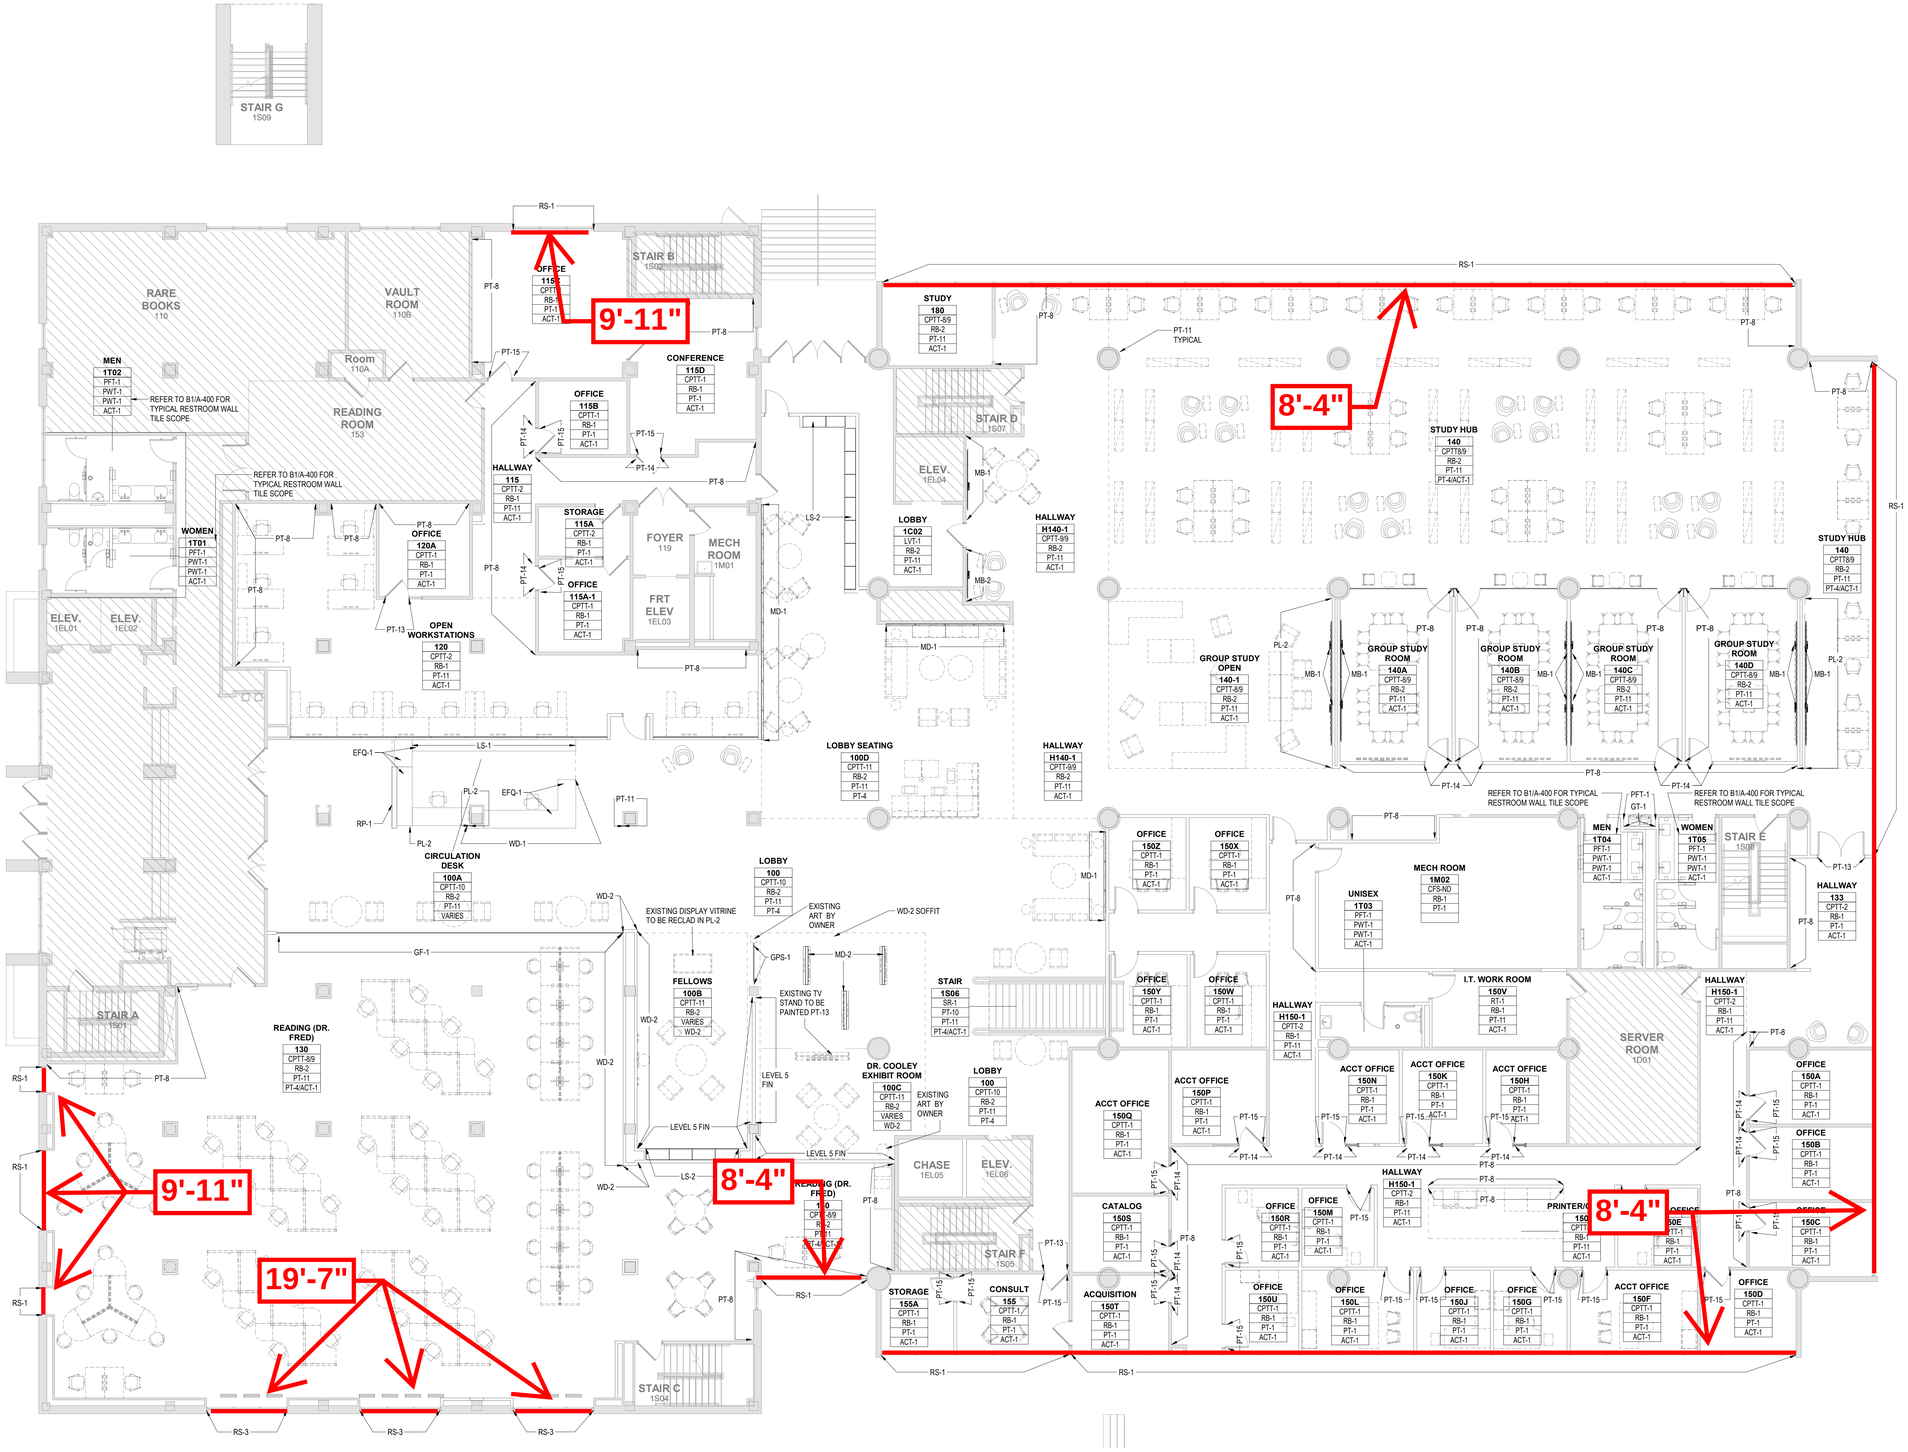

1 INTERIOR FINISH PLAN - LEVEL 1
1/8" = 1'-0"

0 4'-0" 8'-0" 16'-0"

PLAN NORTH

10/26/2018 12:27:48 PM

C:\rvt\2018\10100767-A-Central_MBARNETT.rvt

HDR ARCHITECTURE, INC
1001 FANNIN STREET, SUITE 525
HOUSTON, TX 77002

UT HEALTH JESSE JONES LIBRARY 1st & Street Level RENOVATION

1133 JOHN FREEMAN BLVD.
HOUSTON, TX 77030

UTHealth
The University of Texas Health Science Center at Houston

MARK	DATE	DESCRIPTION

Project Number	10100767
Original Issue	10/25/18 - CONSTRUCTION ISSUANCE

REGISTERED ARCHITECT BRIAN E. BARNETT 17588 STATE OF TEXAS
10/25/2018

Sheet Name
INTERIOR FINISH PLAN - LEVEL 1

Sheet Number
I-101

Project Status
CONSTRUCTION ISSUANCE